METRIC

SCALE: 1:500

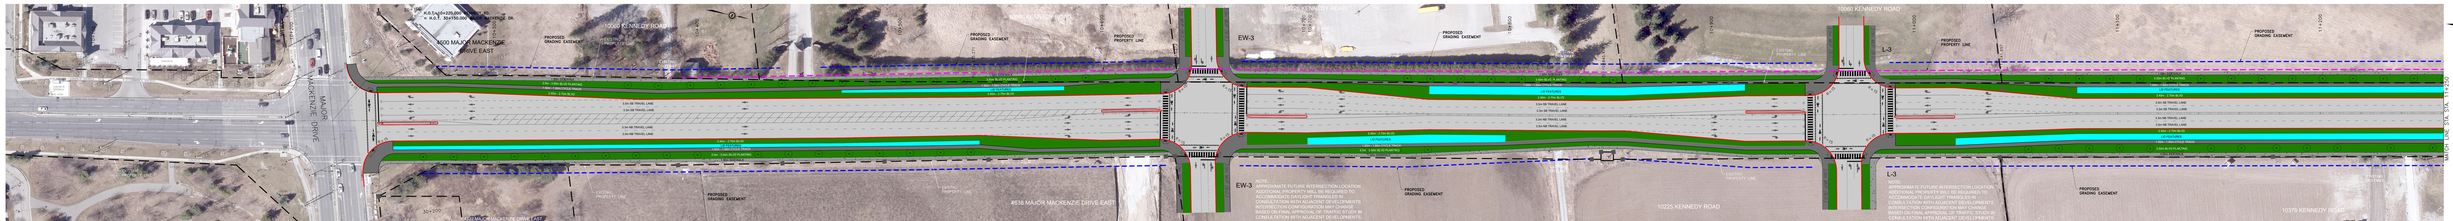

KENNEDY ROAD (Y.R. 3)

* NOTE: FUTURE RIGHT-OF-WAY WIDTH IS SHOWN AS 43m AND MAY BE ADJUSTED TO 41m BASED ON THE FINAL OFFICIAL PLAN.

SCALE: 1:500

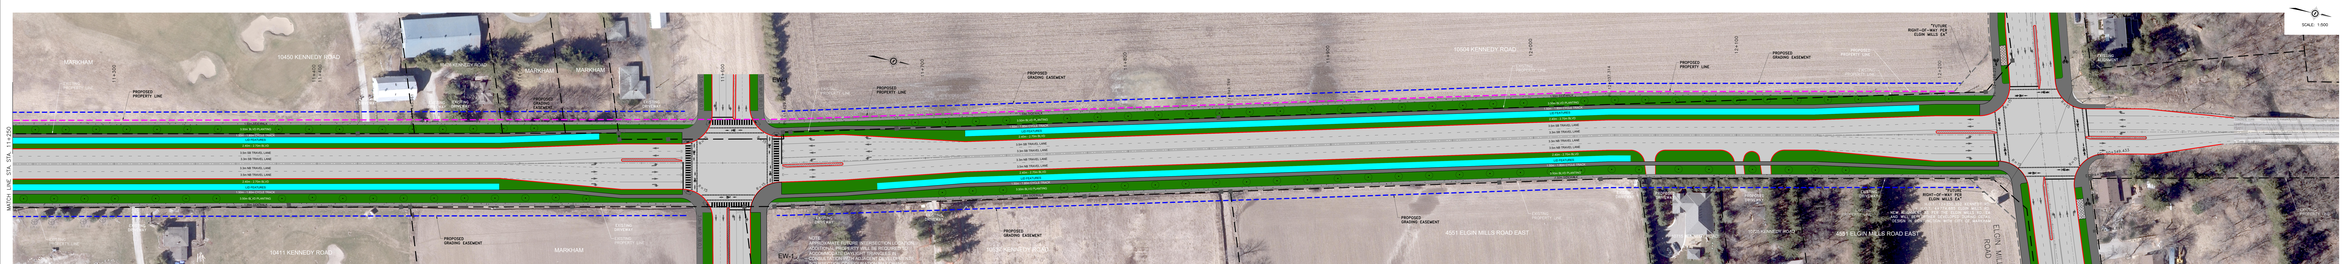

KENNEDY ROAD (Y.R. 3)

LEGEND

- PROPOSED SIDEWALK
- PROPOSED CYCLE TRACK
- PROPOSED BLVD / PLANTING
- PROPOSED LOW IMPACT DEVELOPMENT
- PROPOSED ASPHALT
- PROPOSED BOULEVARD TREE
- PROPOSED CURBLINE
- PROPOSED GRADING EASEMENT
- PROPOSED PROPERTY LINE
- EXISTING PROPERTY LINE
- FUTURE RIGHT-OF-WAY

York Region Transportation Services

DESIGN: R.S.
DRAWN: R.S.
CHECKED: R.S.

BURNSIDE
R.J. Burnside & Associates Limited
15 Lesmill Road, Toronto, ON
Telephone: (416) 201-1050
Fax: (416) 201-1051
Web: www.rjburnside.com

CONT. NO. 2022-4-XXX
SHEET NO. 01

KENNEDY ROAD (Y.R. 3)
PRELIMINARY PREFERRED
DESIGN CONCEPT PLAN